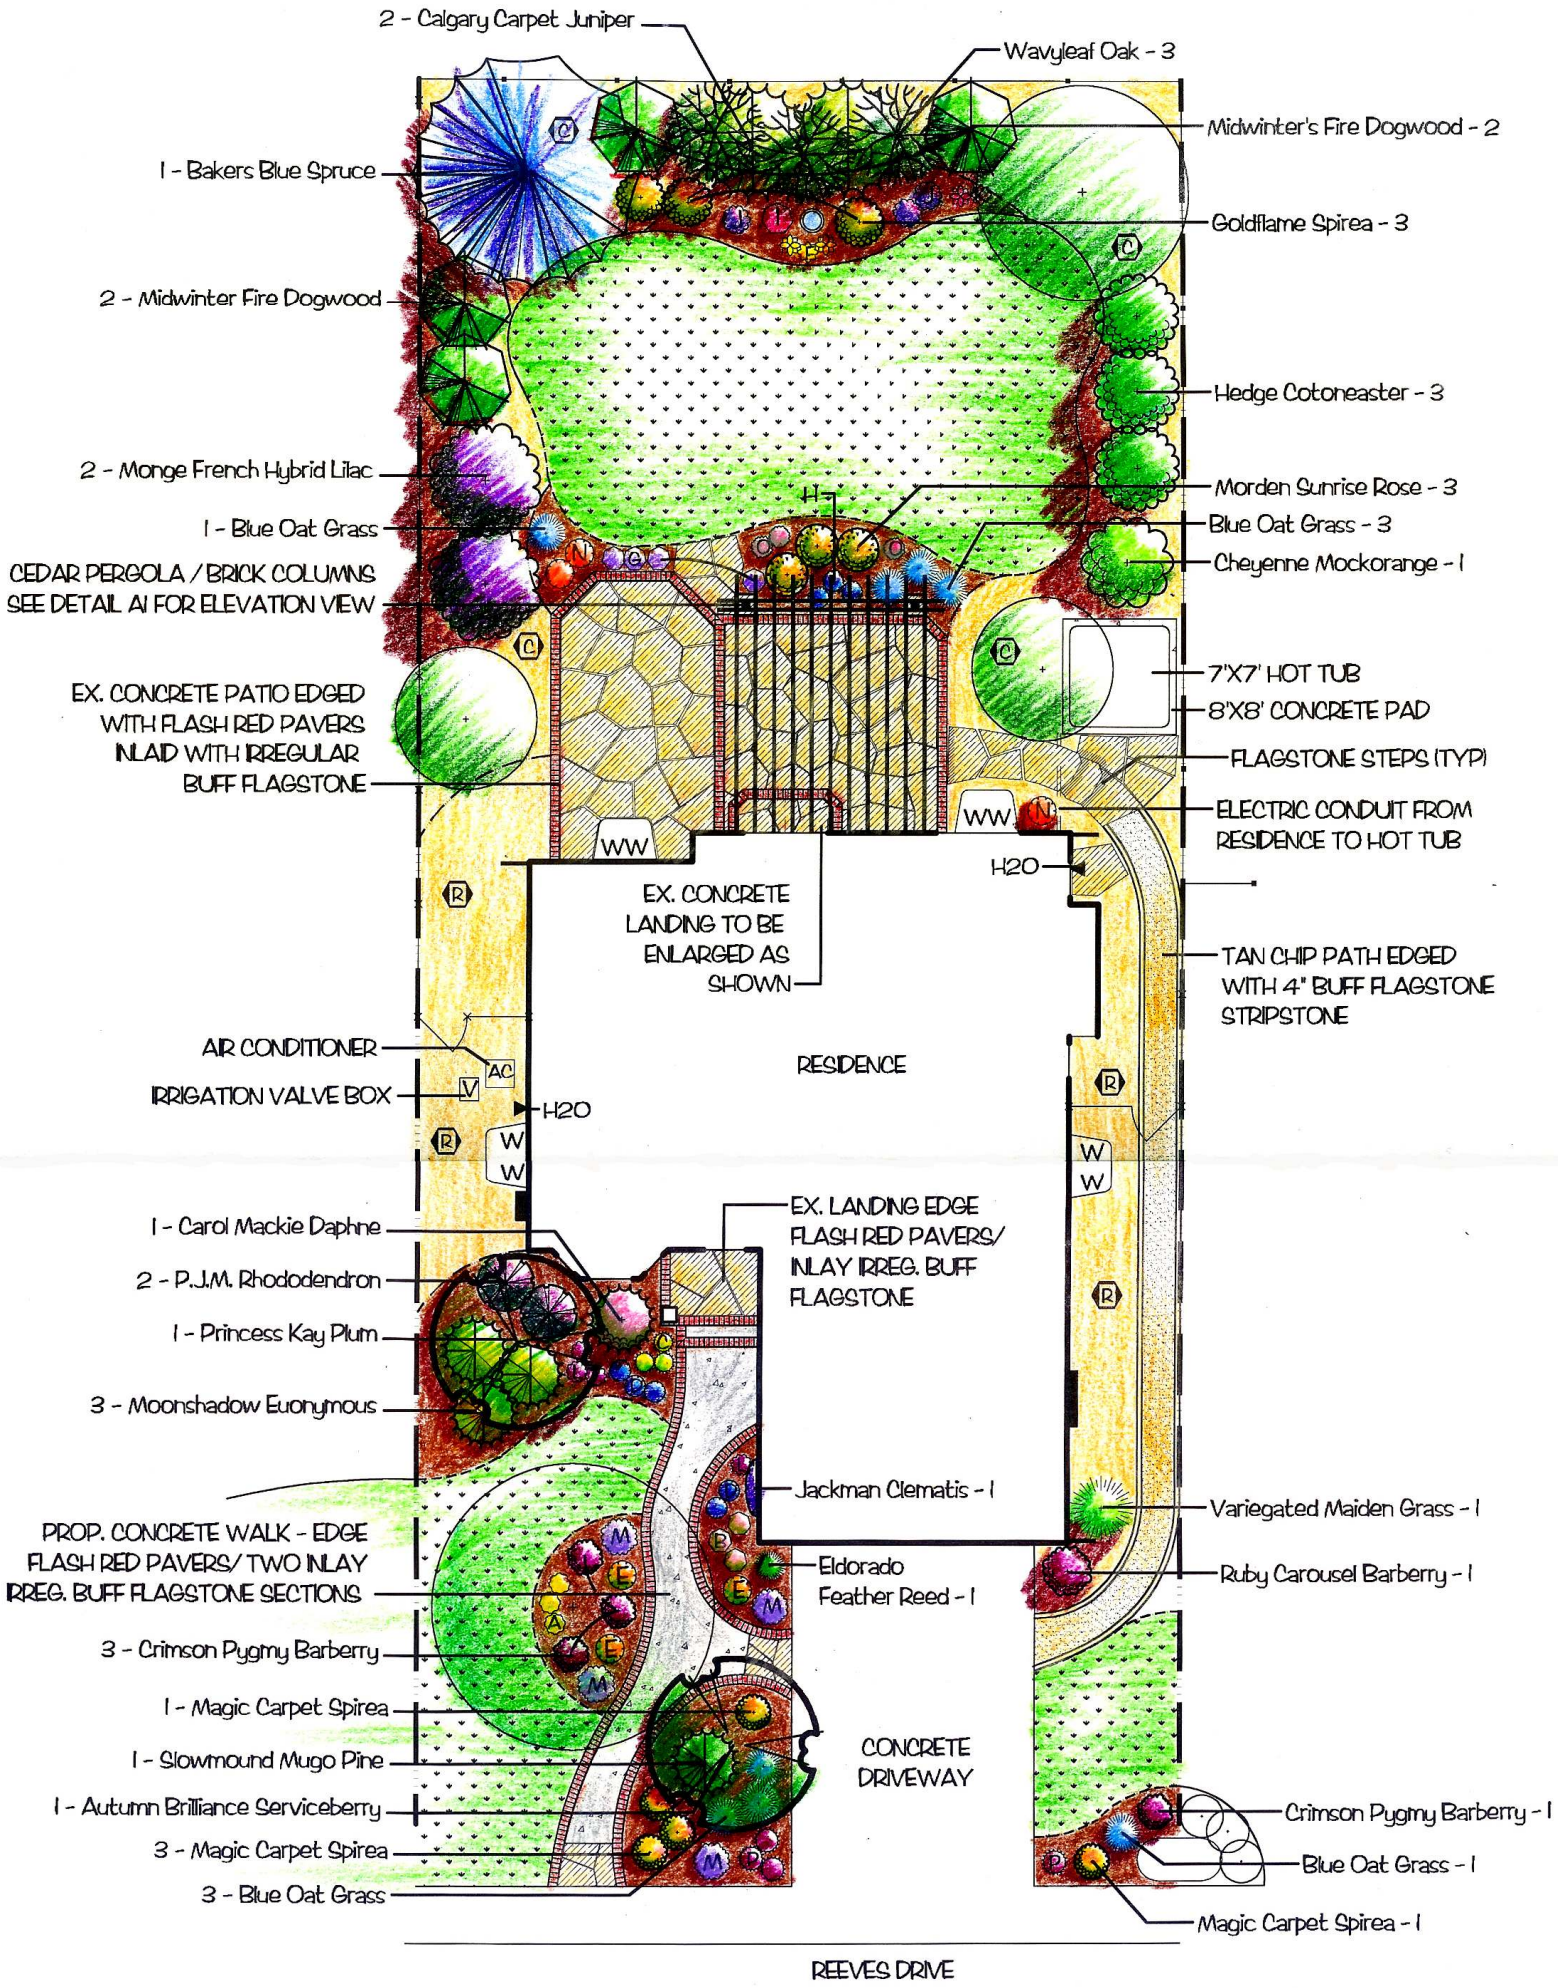
2 - Calgary Carpet Juniper
Wavyleaf Oak - 3
Midwinter's Fire Dogwood - 2
1 - Bakers Blue Spruce
Goldflame Spirea - 3
2 - Midwinter Fire Dogwood
Hedge Cotoneaster - 3
2 - Monge French Hybrid Lilac
Morden Sunrise Rose - 3
1 - Blue Oat Grass
Blue Oat Grass - 3
Cheyenne Mockorange - 1
CEDAR PERGOLA / BRICK COLUMNS
SEE DETAIL A1 FOR ELEVATION VIEW
7'X7' HOT TUB
8'X8' CONCRETE PAD
EX. CONCRETE PATIO EDGED
WITH FLASH RED PAVERS
INLAID WITH IRREGULAR
BUFF FLAGSTONE
FLAGSTONE STEPS (TYP)
ELECTRIC CONDUIT FROM
RESIDENCE TO HOT TUB
WW
WW
H2O
EX. CONCRETE
LANDING TO BE
ENLARGED AS
SHOWN
TAN CHIP PATH EDGED
WITH 4" BUFF FLAGSTONE
STRIPSTONE
AIR CONDITIONER
AC
RESIDENCE
IRRIGATION VALVE BOX
V
H2O
W
W
EX. LANDING EDGE
FLASH RED PAVERS/
INLAY IRREG. BUFF
FLAGSTONE
1 - Carol Mackie Daphne
2 - P.J.M. Rhododendron
1 - Princess Kay Plum
3 - Moonshadow Euonymous
Jackman Clematis - 1
Variegated Maiden Grass - 1
PROP. CONCRETE WALK - EDGE
FLASH RED PAVERS/ TWO INLAY
IRREG. BUFF FLAGSTONE SECTIONS
Eldorado
Feather Reed - 1
Ruby Carousel Barberry - 1
3 - Crimson Pygmy Barberry
1 - Magic Carpet Spirea
1 - Slowmound Mugo Pine
CONCRETE
DRIVEWAY
1 - Autumn Brilliance Serviceberry
Crimson Pygmy Barberry - 1
3 - Magic Carpet Spirea
Blue Oat Grass - 1
3 - Blue Oat Grass
Magic Carpet Spirea - 1
REEVES DRIVE